
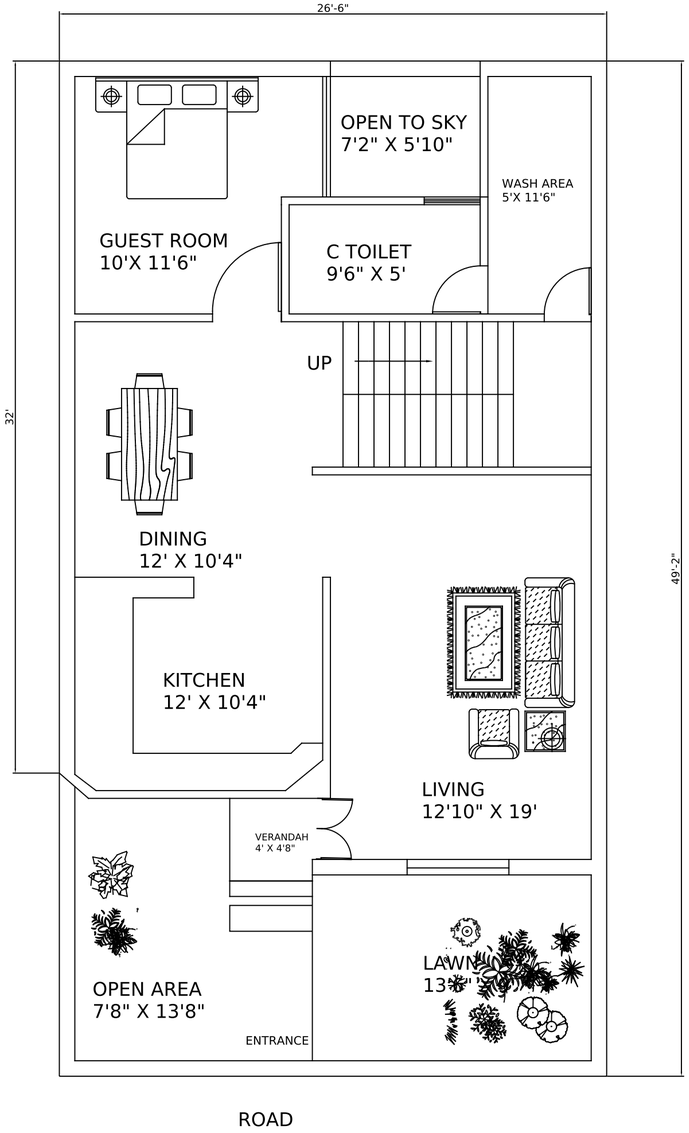


GROUND FLOOR PLAN

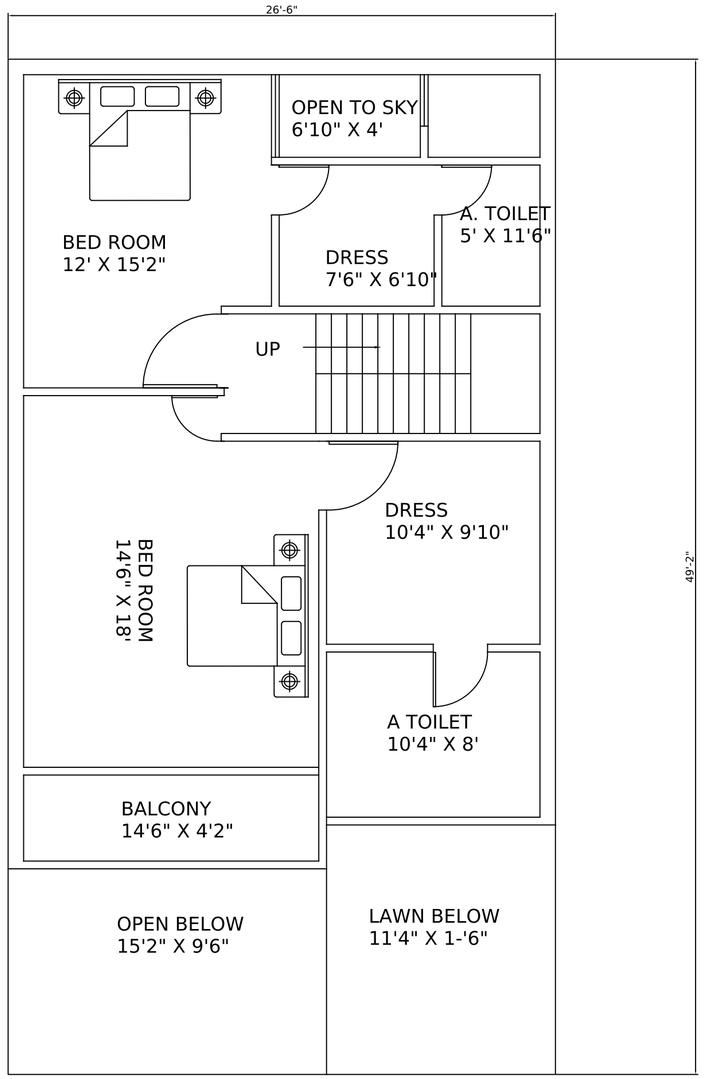

FIRST FLOOR PLAN

DRAWING TITLE

G+1 RESIDENTIAL GROUND AND FIRST FLOOR PLANS

GENERAL NOTES

1. ALL DIMENSIONS IN FEET AND INCHES UNLESS NOTED.
2. DO NOT SCALE; USE FIGURED DIMENSIONS.

GRAPHIC SCALE

0 5' 10'

UNITS

FEET AND INCHES

SCALE

3/16" = 1'-0"

SIZE

A2

DRAWING NO.

MKV-075A28FB-01

SHEET

A-101

1 OF 1