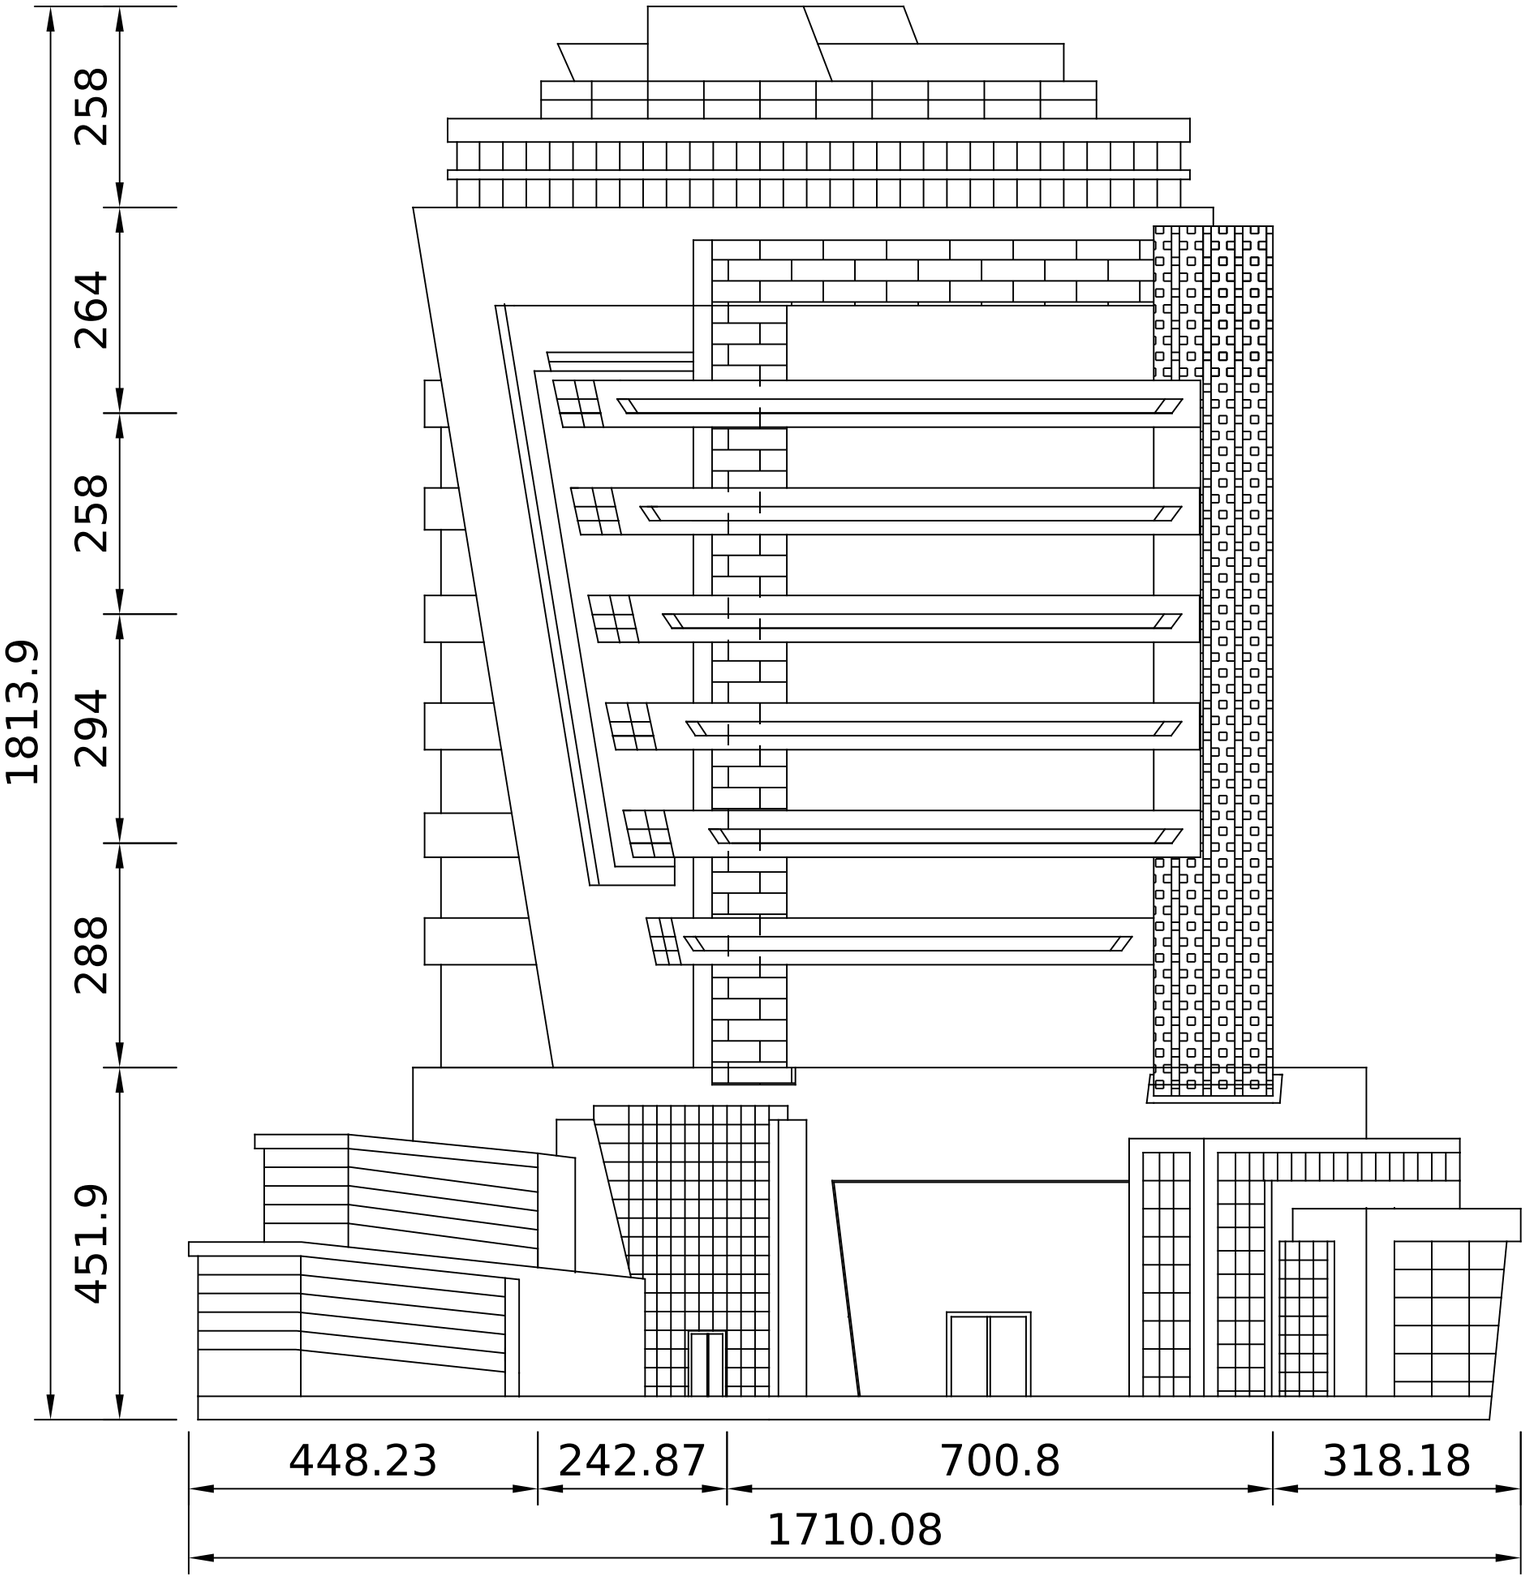


DRAWING TITLE

FRONT ELEVATION OF A MULTI-STOREY COMMERCIAL TOWER WITH PODIUM

GENERAL NOTES

1. ALL DIMENSIONS IN INCHES UNLESS NOTED.
2. DO NOT SCALE; USE FIGURED DIMENSIONS.

GRAPHIC SCALE

0 5 m 10 m

UNITS

INCHES

SCALE	SIZE
1:200	**A3**

DRAWING NO.

MKV-694238F7-01

SHEET

A-201

1 OF 1