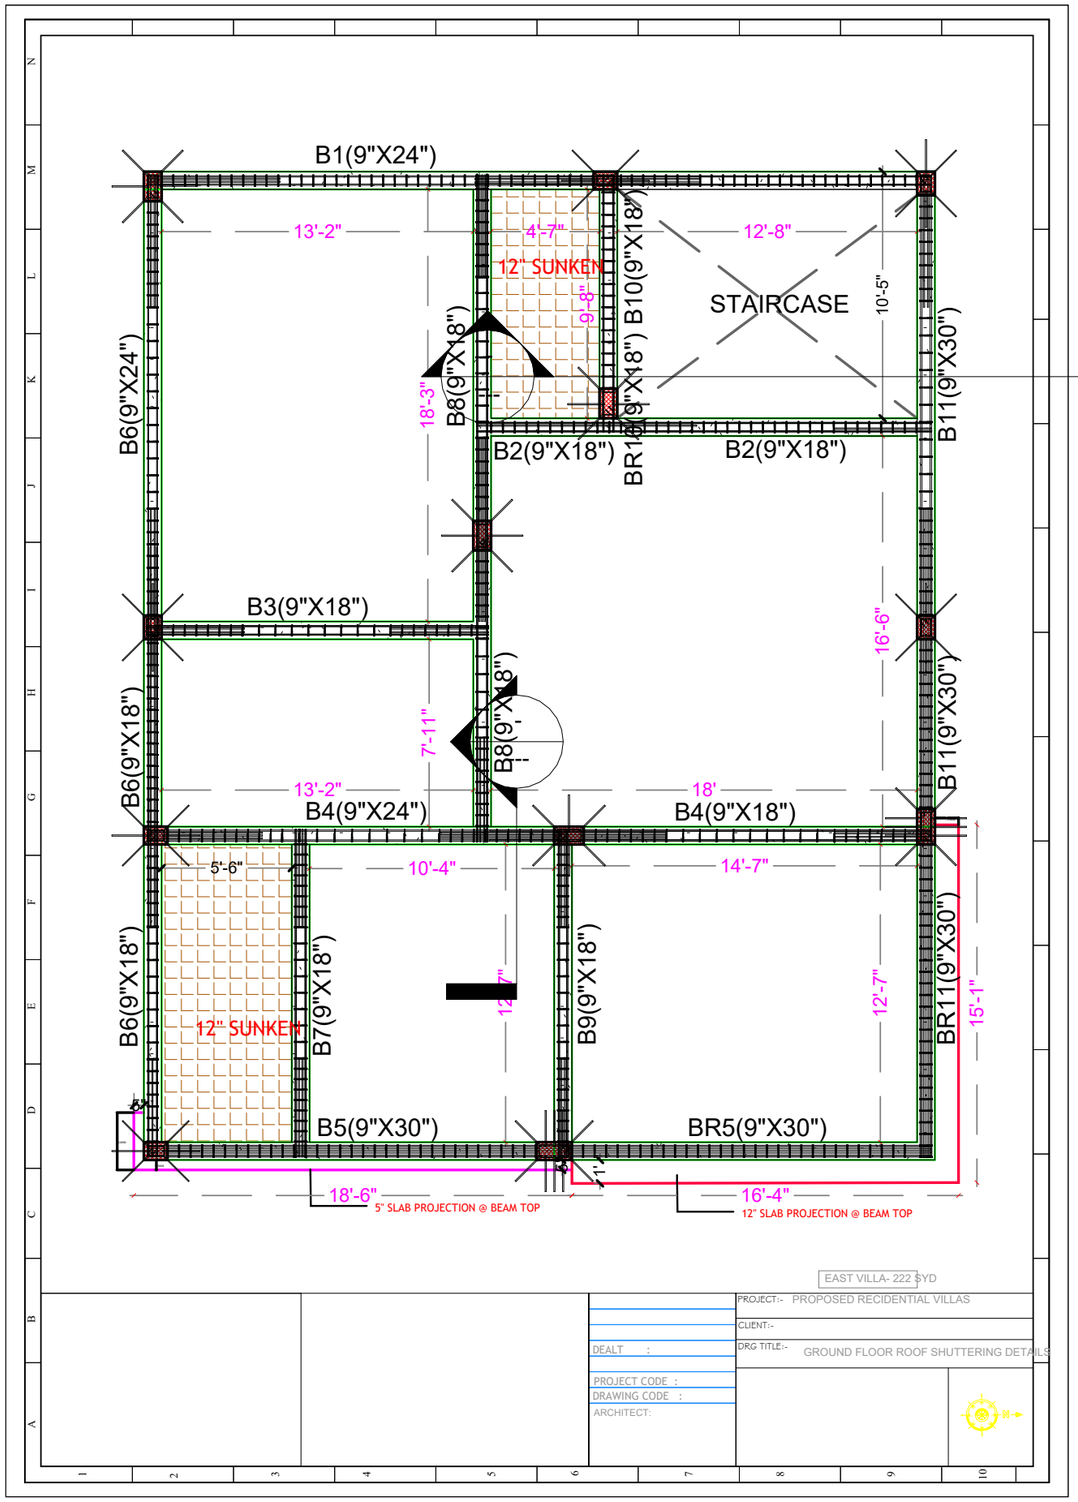


DRAWING TITLE

VILLA GROUND FLOOR ROOF BEAM AND SLAB FRAMING PLAN

GENERAL NOTES

1. DO NOT SCALE; USE FIGURED DIMENSIONS.

UNITS
AS SHOWN

SCALE
AS SHOWN

SIZE
A3

DRAWING NO.
MKV-DC1C0BBB-01

SHEET
A-501

1 OF 1