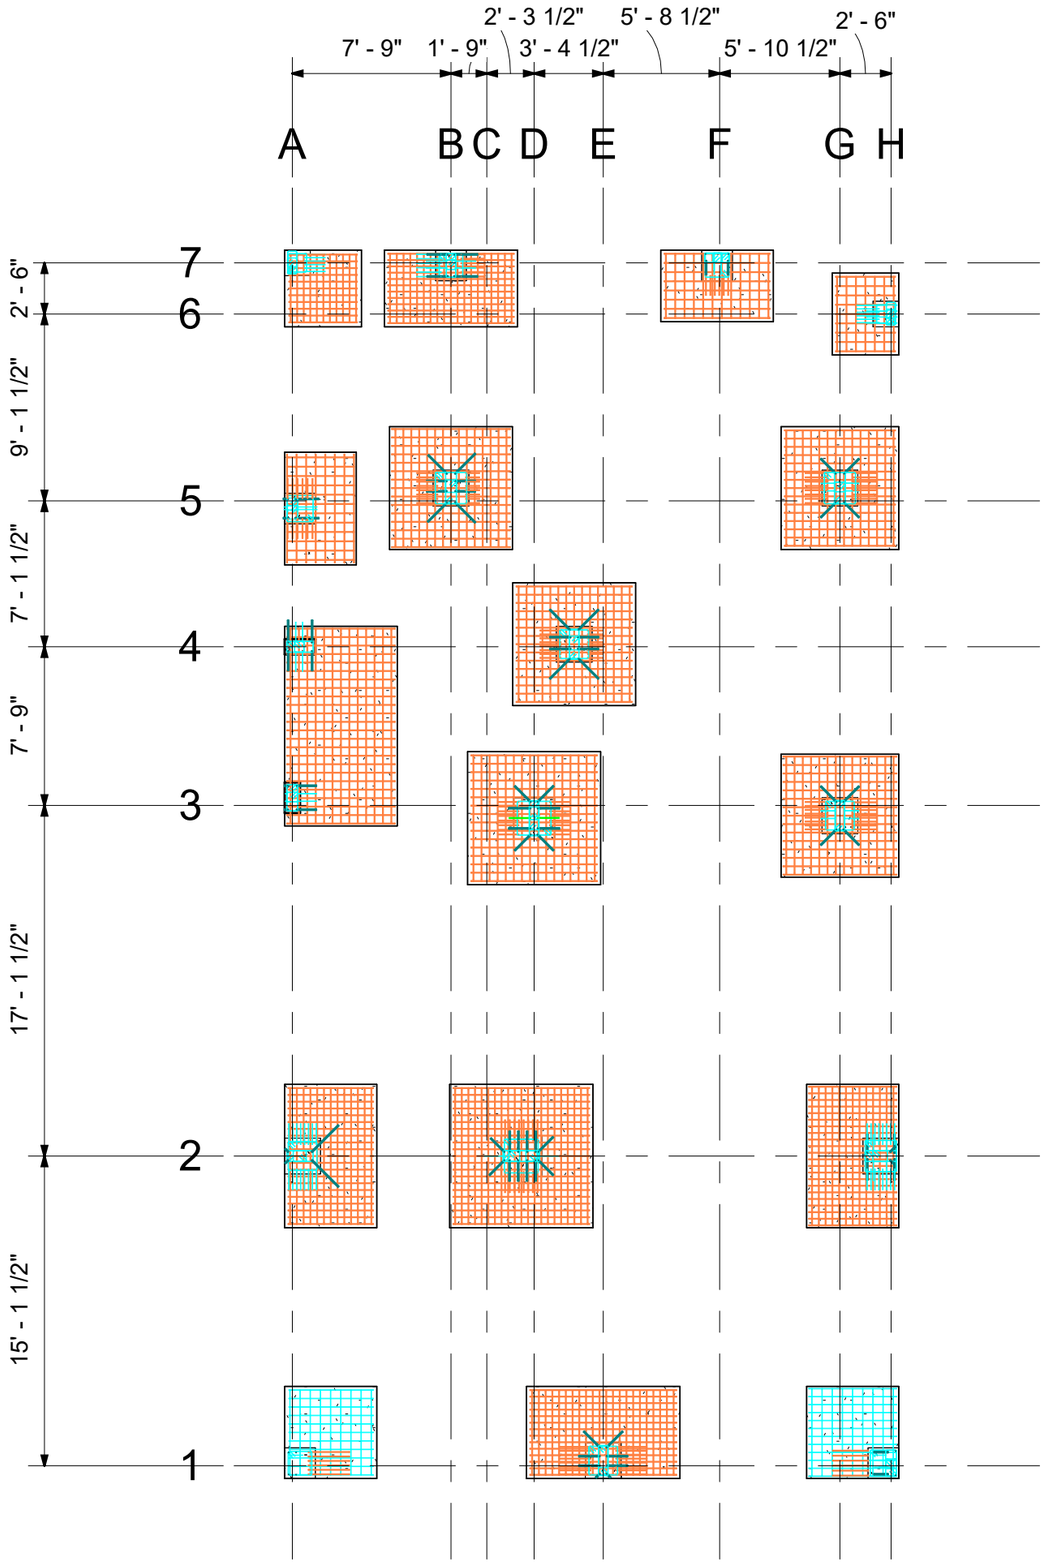



DRAWING TITLE

# REINFORCED ISOLATED FOOTINGS ON AN IRREGULAR COLUMN GRID

**GENERAL NOTES**

1. DO NOT SCALE; USE FIGURED DIMENSIONS.

UNITS
AS SHOWN

SCALE
**AS SHOWN**

SIZE
**A3**

DRAWING NO.
**MKV-26A00C4B-01**

SHEET
**A-501**

1 OF 1