
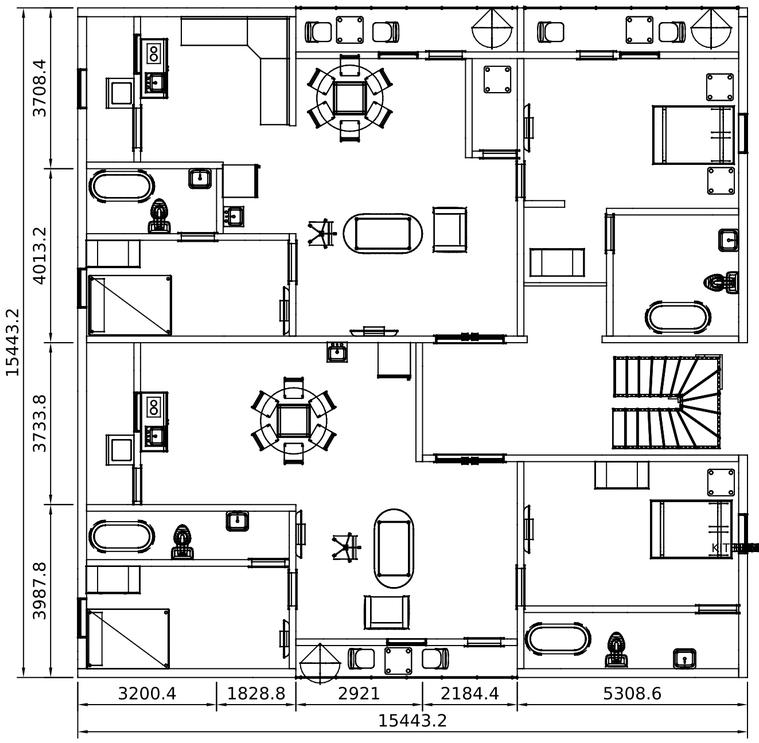


LEVEL 1 PLAN

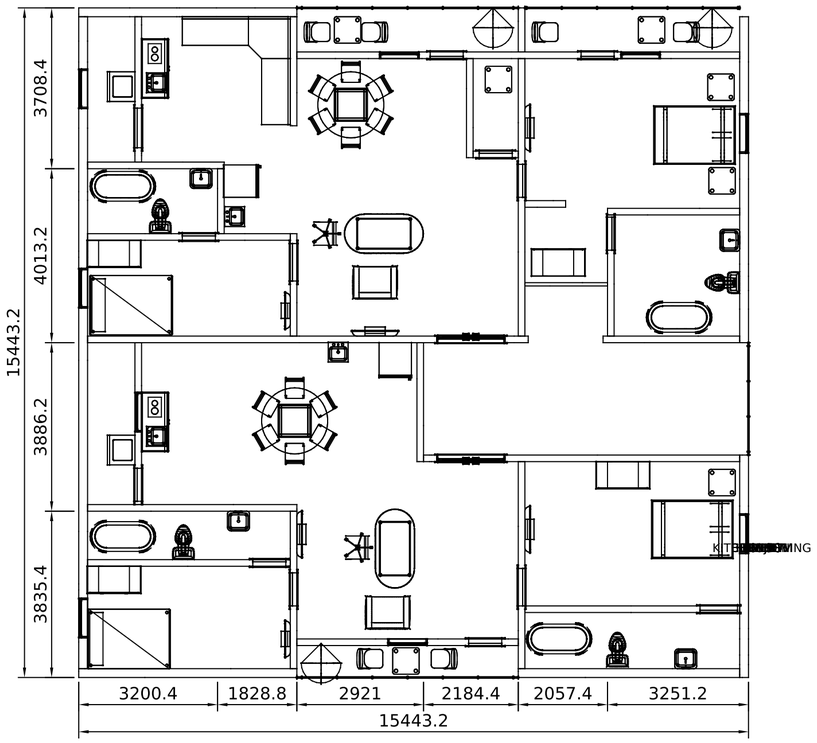

LEVEL 2 PLAN

1 / A-101 **TWO-STOREY RESIDENTIAL HOUSE/APARTMENT REVIT**
SCALE: 1:100

DRAWING TITLE
TWO-STOREY RESIDENTIAL HOUSE/APARTMENT REVIT MODEL WITH ROOMS AND FURNITURE

GENERAL NOTES
1. ALL DIMENSIONS IN MILLIMETRES UNLESS NOTED.
2. DO NOT SCALE; USE FIGURED DIMENSIONS.

GRAPHIC SCALE
0 2.5 m 5 m

UNITS
MILLIMETRES


SCALE
1:100

SIZE
A2


DRAWING NO.
MKV-2A789BEE-01

SHEET
A-101


1 OF 2

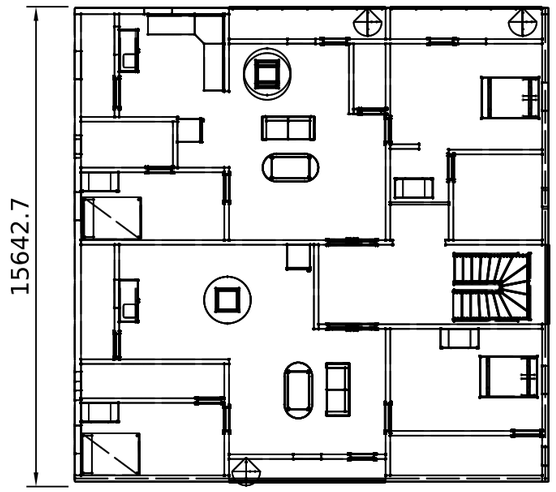


TOP VIEW

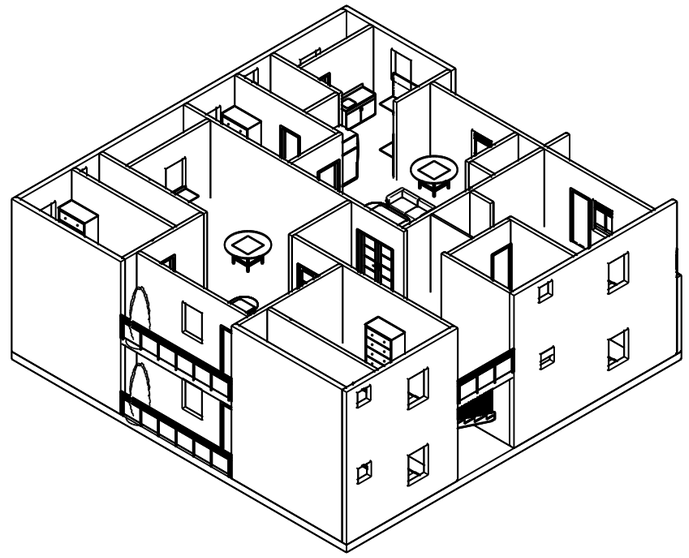

ISOMETRIC VIEW

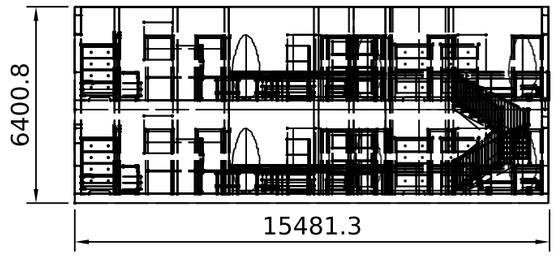

FRONT VIEW

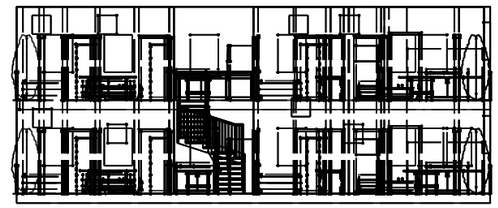

RIGHT SIDE VIEW

DRAWING TITLE

TWO-STOREY RESIDENTIAL HOUSE/APARTMENT REVIT MODEL WITH ROOMS AND FURNITURE

GENERAL NOTES

1. ALL DIMENSIONS IN MILLIMETRES UNLESS NOTED.
2. DO NOT SCALE; USE FIGURED DIMENSIONS.

GRAPHIC SCALE

0 5 m 10 m

UNITS

MILLIMETRES

SCALE	SIZE
1:200	**A3**

DRAWING NO.

MKV-2A789BEE-02

SHEET

A-102

2 OF 2