
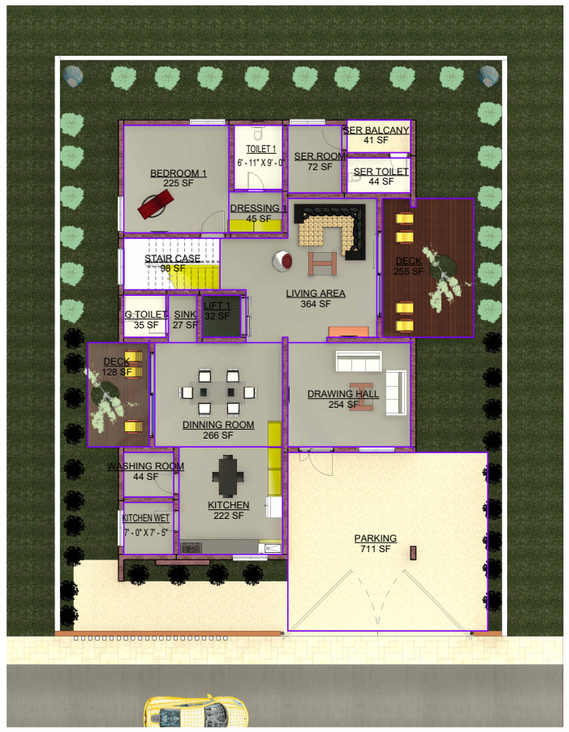


1 GROUND FLOOR AREA
1/8" = 1'-0"

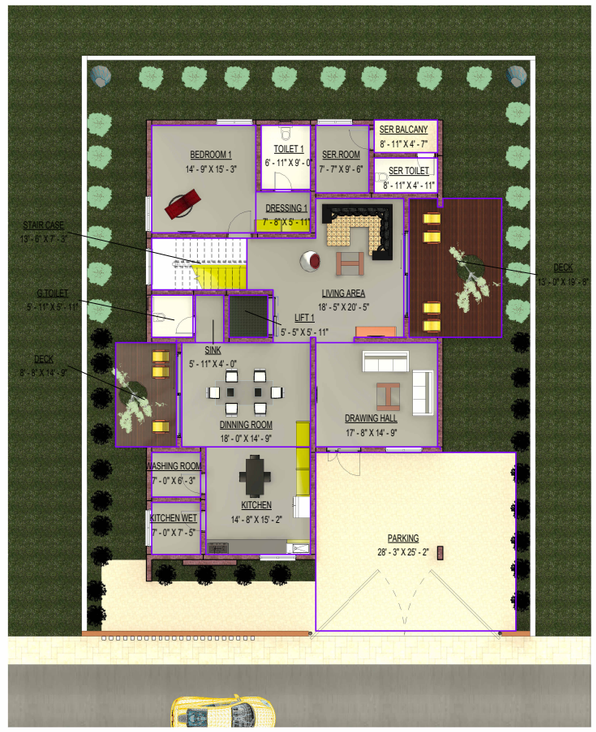

2 GROUND FLOOR DIM
1/8" = 1'-0"

Area Schedule (Rentable)				
Name	Level	length	Breadth	Area
DRAWING HALL	GROUND FLOOR AREA	17' - 8"	14' - 9"	254 SF
BEDROOM 1	GROUND FLOOR AREA	14' - 9"	15' - 3"	225 SF
DINNING ROOM	GROUND FLOOR AREA	18' - 0"	14' - 9"	266 SF
KITCHEN	GROUND FLOOR AREA	14' - 8"	15' - 2"	222 SF
KITCHEN WET	GROUND FLOOR AREA	7' - 0"	7' - 5"	52 SF
WASHING ROOM	GROUND FLOOR AREA	7' - 0"	6' - 3"	44 SF
PARKING	GROUND FLOOR AREA	28' - 3"	25' - 2"	711 SF
LIVING AREA	GROUND FLOOR AREA	18' - 5"	20' - 5"	364 SF
STAIR CASE	GROUND FLOOR AREA	13' - 6"	7' - 3"	98 SF

Area Schedule (Rentable)				
Name	Level	length	Breadth	Area
G.TOILET	GROUND FLOOR AREA	5' - 11"	5' - 11"	35 SF
LIFT 1	GROUND FLOOR AREA	5' - 5"	5' - 11"	32 SF
SINK	GROUND FLOOR AREA	5' - 11"	4' - 0"	27 SF
SER.ROOM	GROUND FLOOR AREA	7' - 7"	9' - 6"	72 SF
TOILET 1	GROUND FLOOR AREA	6' - 11"	9' - 0"	62 SF
SER TOILET	GROUND FLOOR AREA	8' - 11"	4' - 11"	44 SF
SER BALCANY	GROUND FLOOR AREA	8' - 11"	4' - 7"	41 SF
DECK	GROUND FLOOR AREA	13' - 0"	19' - 8"	255 SF
DECK	GROUND FLOOR AREA	8' - 8"	14' - 9"	128 SF

AUTODESK

www.autodesk.com/revit

Consultant
Address
Address
Phone
Fax
e-mail

Consultant
Address
Address
Phone
Fax
e-mail

Consultant
Address
Address
Phone
Fax
e-mail

Consultant
Address
Address
Phone
Fax
e-mail

No.	Description	Date

Owner

EAST VILLA

GF PLAN AREA

Project number	Project Number
Date	Issue Date
Drawn by	LOKESH
Checked by	LOKESH
	01
Scale	1/8" = 1'-0"

25-09-2026 00:22:43

DRAWING TITLE

TWO-STOREY EAST VILLA WITH AREA PLANS AND AREA SCHEDULES

GENERAL NOTES
1. DO NOT SCALE; USE FIGURED DIMENSIONS.

UNITS
AS SHOWN

SCALE
AS SHOWN


SIZE
A3

DRAWING NO.
MKV-BEB51C5D-01

SHEET
A-101



1 FIRST FLOOR AREA
1/8" = 1'-0"

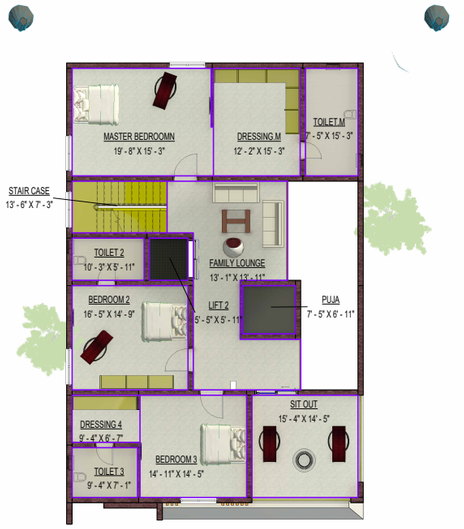

2 FIRST FLOOR DIM
1/8" = 1'-0"

Area Schedule (Rentable)				
Name	Level	length	Breadth	Area
MASTER BEDROOMN	FIRST FLOOR AREA	19' - 8"	15' - 3"	302 SF
DRESSING.M	FIRST FLOOR AREA	12' - 2"	15' - 3"	186 SF
TOILET.M	FIRST FLOOR AREA	7' - 5"	15' - 3"	114 SF
FAMILY LOUNGE	FIRST FLOOR AREA	13' - 1"	13' - 11"	373 SF
STAIR CASE	FIRST FLOOR AREA	13' - 6"	7' - 3"	98 SF
BEDROOM 2	FIRST FLOOR AREA	16' - 5"	14' - 9"	242 SF
TOILET 2	FIRST FLOOR AREA	10' - 3"	5' - 11"	61 SF
LIFT 2	FIRST FLOOR AREA	5' - 5"	5' - 11"	32 SF
DRESSING 4	FIRST FLOOR AREA	9' - 4"	6' - 7"	64 SF
TOILET 3	FIRST FLOOR AREA	9' - 4"	7' - 1"	66 SF
BEDROOM 3	FIRST FLOOR AREA	14' - 11"	14' - 5"	216 SF
SIT OUT	FIRST FLOOR AREA	15' - 4"	14' - 5"	216 SF

AUTODESK

www.autodesk.com/revit

Consultant
Address
Address
Phone
Fax
e-mail

Consultant
Address
Address
Phone
Fax
e-mail

Consultant
Address
Address
Phone
Fax
e-mail

Consultant
Address
Address
Phone
Fax
e-mail

No.	Description	Date

Owner

EAST VILLA

FF PLAN AREA

Project number	Project Number
Date	Issue Date
Drawn by	LOKESH
Checked by	LOKESH
	02
Scale	1/8" = 1'-0"

25-09-2026 00:25:48

DRAWING TITLE

TWO-STOREY EAST VILLA WITH AREA PLANS AND AREA SCHEDULES

GENERAL NOTES
1. DO NOT SCALE; USE FIGURED DIMENSIONS.

UNITS
AS SHOWN

SCALE
AS SHOWN

SIZE
A3

DRAWING NO.
MKV-BEB51C5D-02

SHEET
A-102

2 OF 2